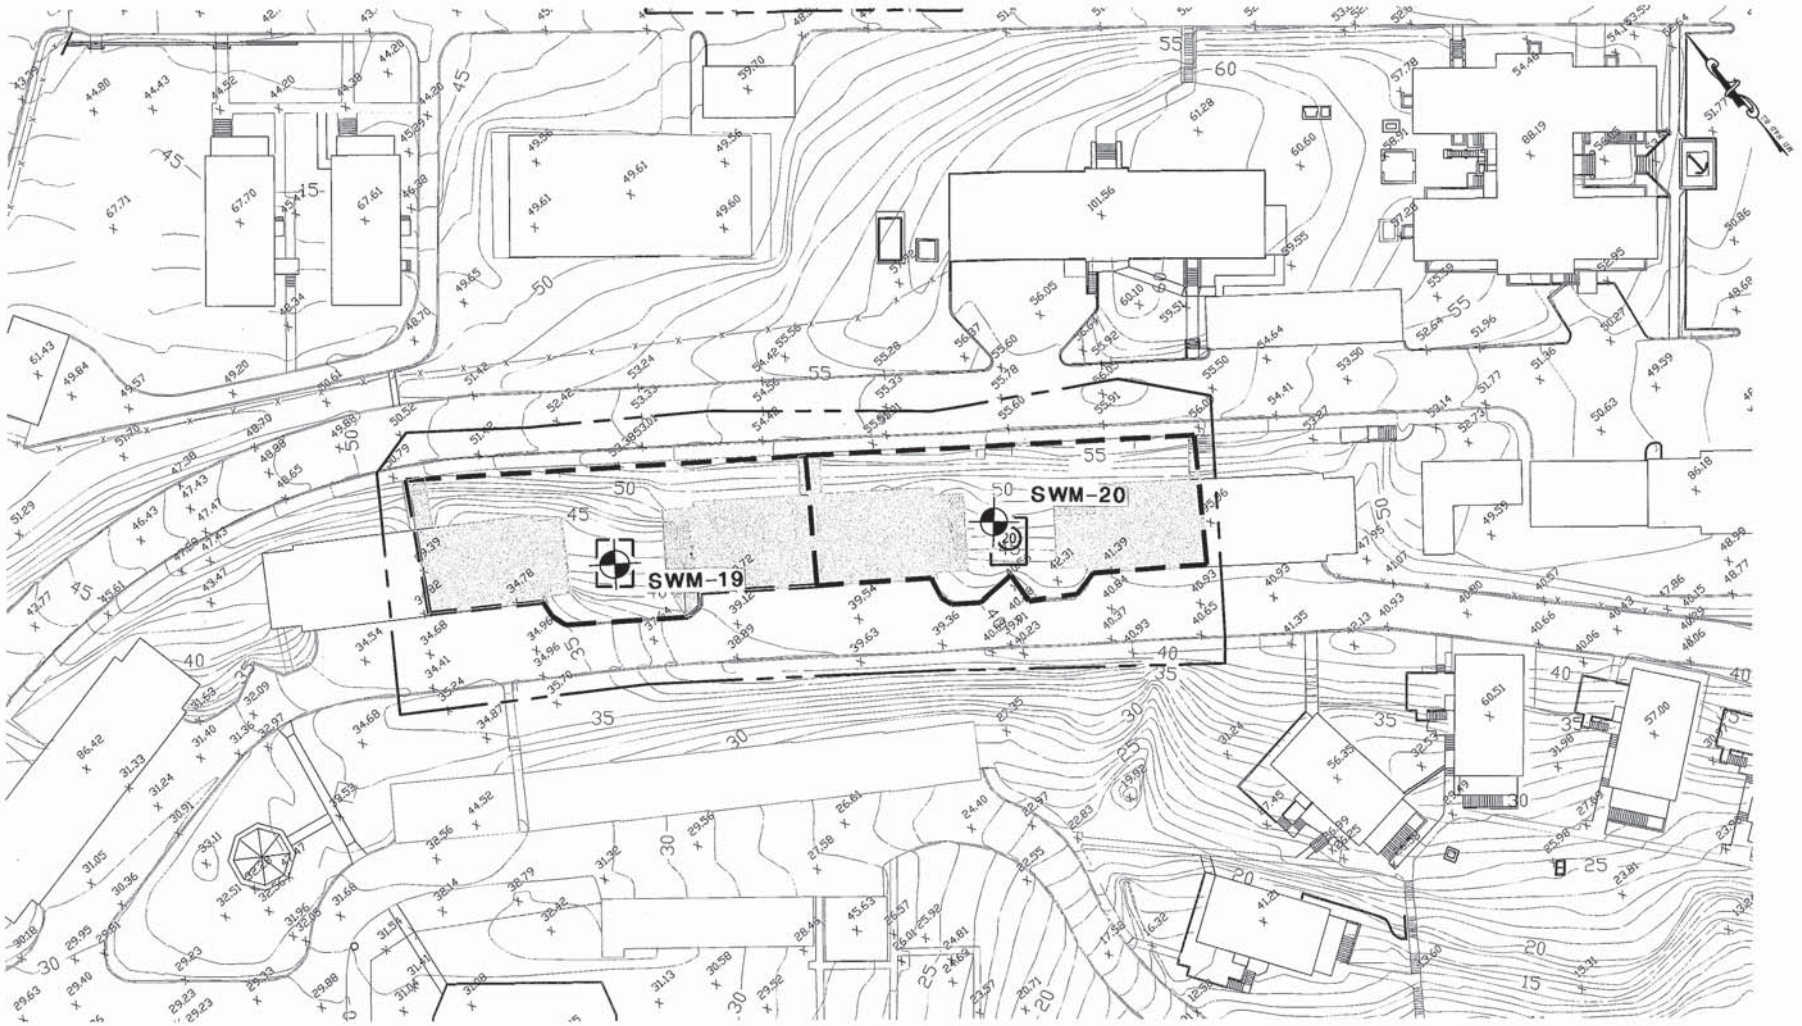

LEGEND

IMPERVIOUS

BMP LOCATION (#)

DRAINAGE BOUNDARY

SURVEY BOUNDARY

BMP 19- IMP AREA = 0.11 Ac.

BMP 19- DRY WELL DA = 0.22 Ac.

BMP 20-IMP AREA = 0.11 Ac.

BMP 20-DRY WELL DA = 0.21 Ac.

WHITNEY BAILEY COX & MAGNANI, LLC
849 Fairmount Ave Suite 100 Baltimore, MD 21286
PHONE 410.512.4500 FAX 410.324.4100
www.wbcm.com
WBCM
ARCHITECTURE ENGINEERING CONSTRUCTION

BMP NO. 19 & 20
(DRY WELL)

STORMWATER BMP RETROFITS PHASE 2
NAVFAC WASHINGTON
NSF ANNAPOLIS, MD

DATE: 10-xx-13

SCALE: 1"=50'

C-X.X

© WBCM 2013

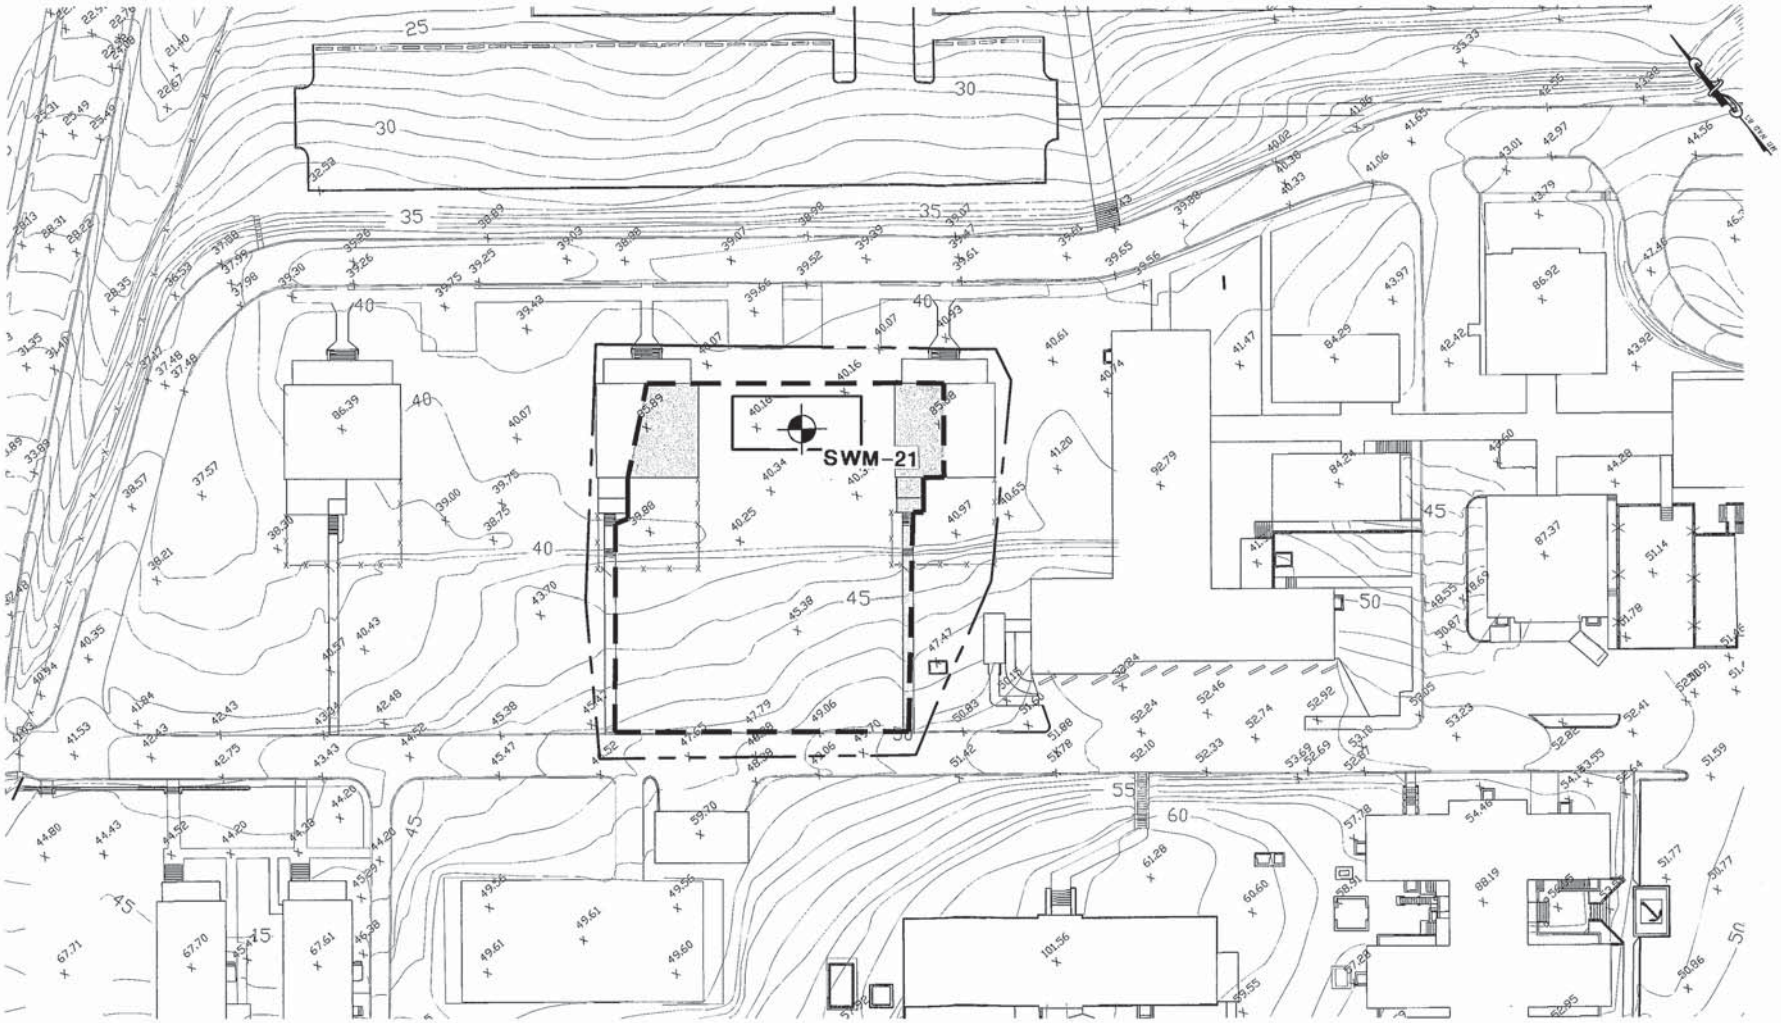

LEGEND

IMPERVIOUS	BMP 21-IMP AREA = 0.05 Ac.
BMP LOCATION (#)	
DRAINAGE BOUNDARY	BMP 21- LANDSCAPE INFILTRATION DA = 0.41 Ac.
SURVEY BOUNDARY	

WHITNEY BAILEY COX & MAGNANI, LLC
849 Fairmount Ave Suite 100 Baltimore, MD 21286
PHONE 410.512.4500 FAX 410.324.4100
www.wbcm.com
WBCM
ARCHITECTURE ENGINEERING CONSTRUCTION

BMP NO. 21
(LANDSCAPE INFILTRATION)

STORMWATER BMP RETROFITS PHASE 2
NAVFAC WASHINGTON
NSF ANNAPOLIS, MD

DATE: 10-xx-13
SCALE: 1"=50'
C-X.X

© WBCM 2013

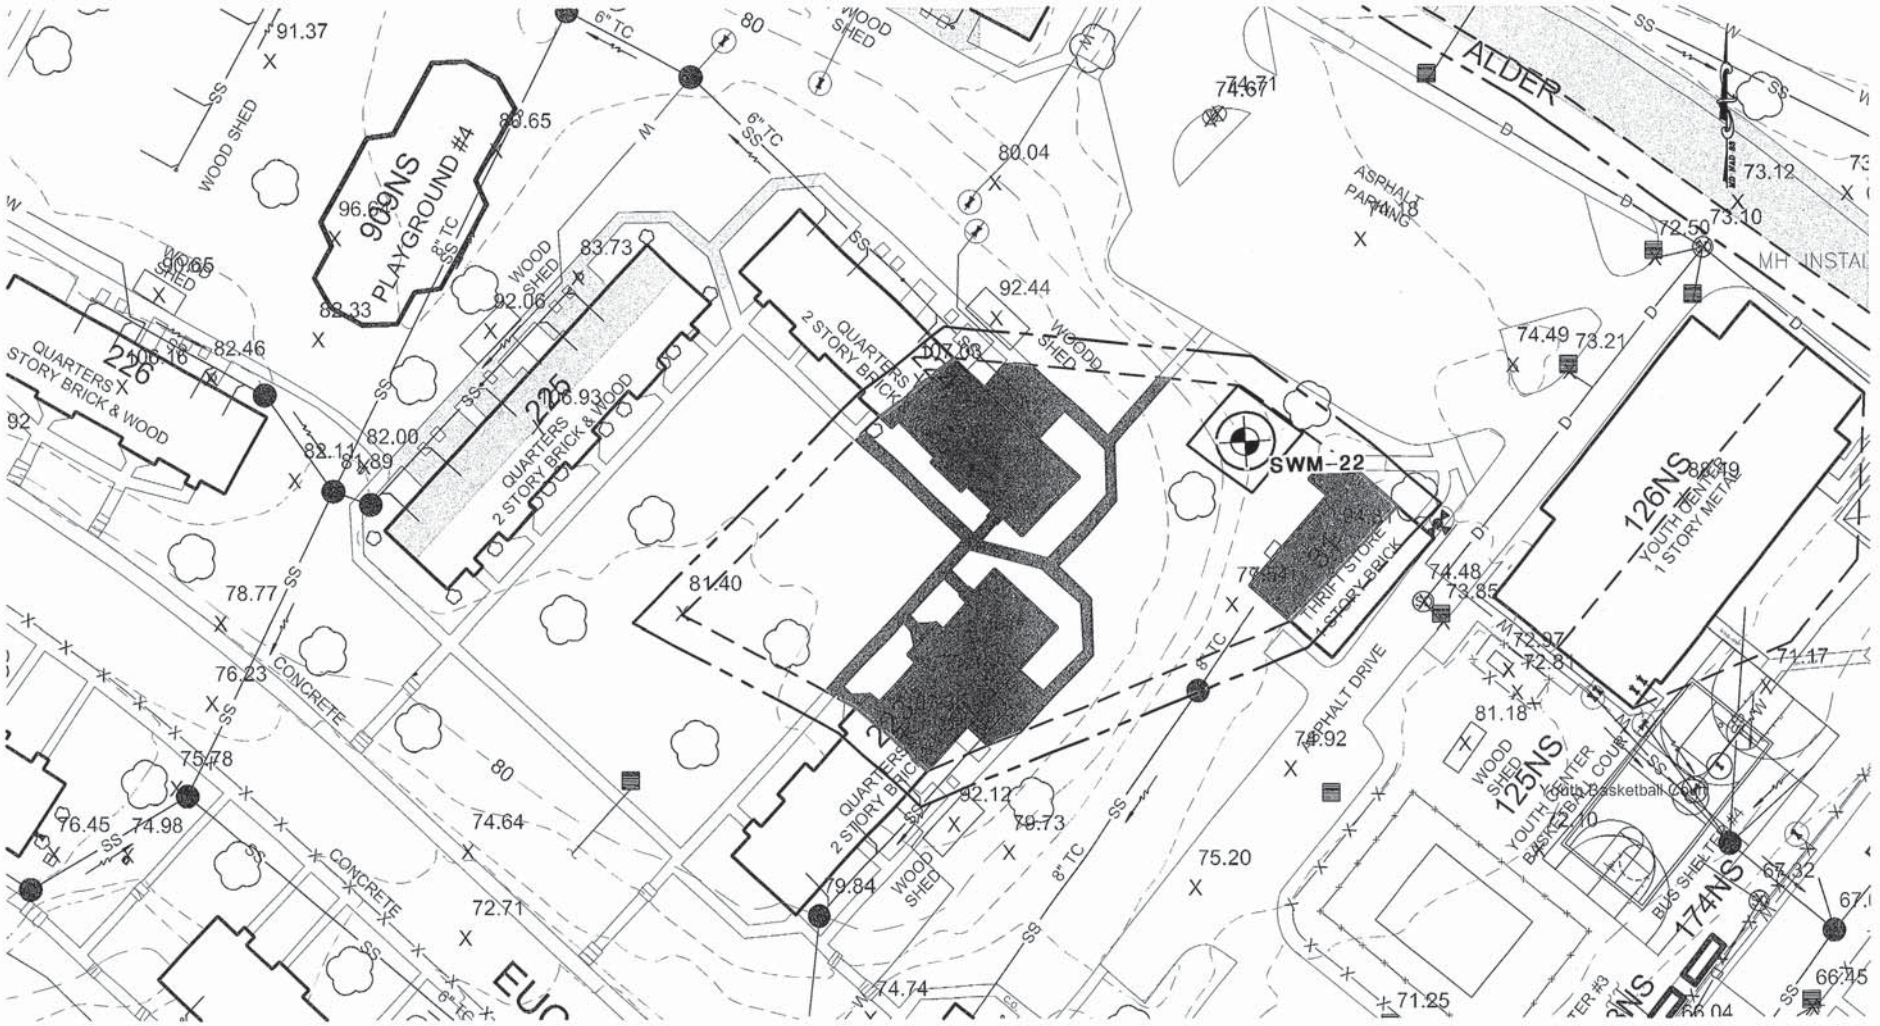

LEGEND

IMPERVIOUS	IMP = 0.15 Ac.
BMP LOCATION	INFILTRATION TRENCH
DRAINAGE BOUNDARY	DA = 0.44 Ac.
SURVEY LIMITS	

WHITNEY BAILEY COX & MAGNANI, LLC
849 Fairmount Ave Suite 100 Baltimore, MD 21286
PHONE 410.512.4500 FAX 410.324.4100
www.wbcm.com
WBCM
ARCHITECTURE ENGINEERING CONSTRUCTION

BMP NO. 22
INFILTRATION TRENCH

STORMWATER BMP RETROFITS PHASE 2
NAVFAC WASHINGTON
NORTH SEVERN, ANNAPOLIS, MD

DATE: 10-xx-13
SCALE: 1"=40'
C-X.X

© WBCM 2013

Nov 12, 2013 - 2:43pm User: jlibby

P:\2013\13012008\Drawings\07-Site\North Severn Annapolis.dwg

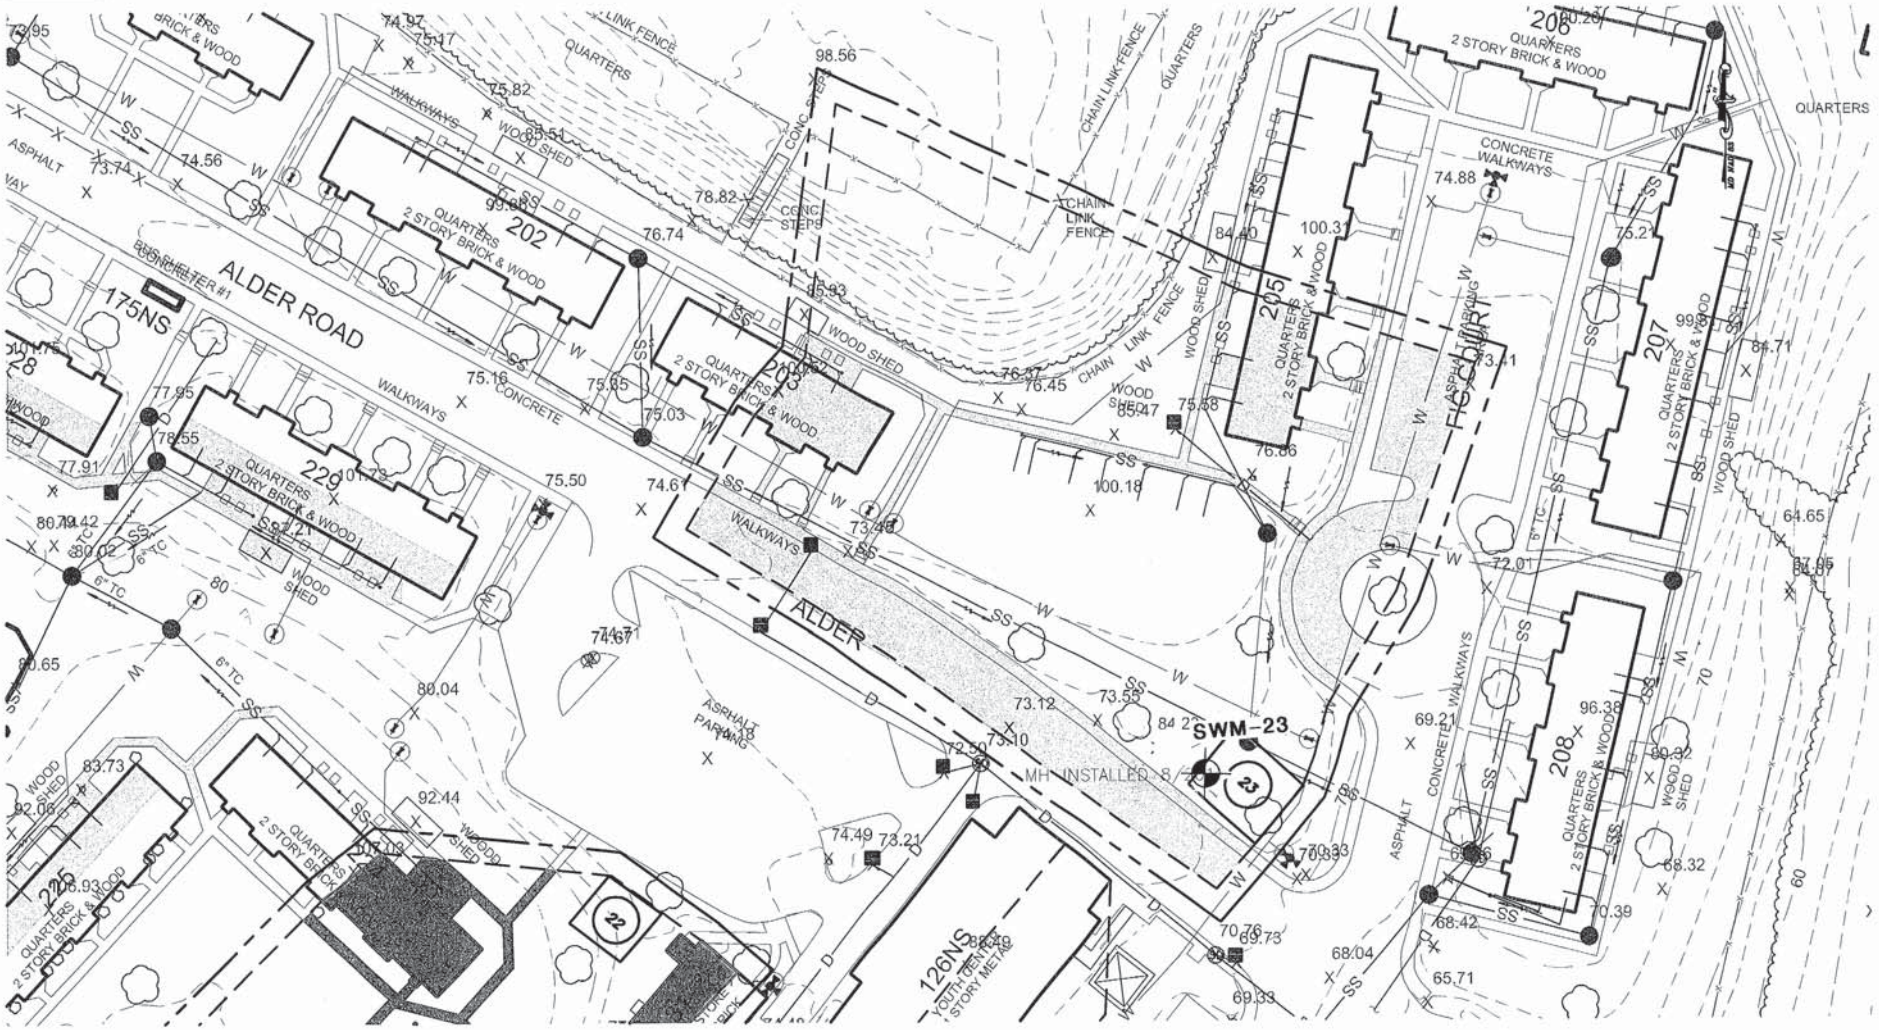

LEGEND

IMPERVIOUS	IMP = 0.38 Ac.
BMP LOCATION	INFILTRATION BASIN
DRAINAGE BOUNDARY	DA = 1.30 Ac.
SURVEY LIMITS	

WHITNEY BAILEY COX & MAGNANI, LLC
849 Fairmount Ave Suite 100 Baltimore, MD 21286
PHONE 410.512.4500 FAX 410.324.4100
www.wbcm.com
WBCM
ARCHITECTURE ENGINEERING CONSTRUCTION

BMP NO. 23
INFILTRATION BASIN

STORMWATER BMP RETROFITS PHASE 2
NAVFAC WASHINGTON
NORTH SEVERN, ANNAPOLIS, MD

DATE: 10-xx-13
SCALE: 1"=50'
C-X.X

© WBCM 2013

Nov 12, 2013 - 2:42pm User: jlibby

P:\2013\13012008\Drawings\07-Site\North Severn Annapolis.dwg

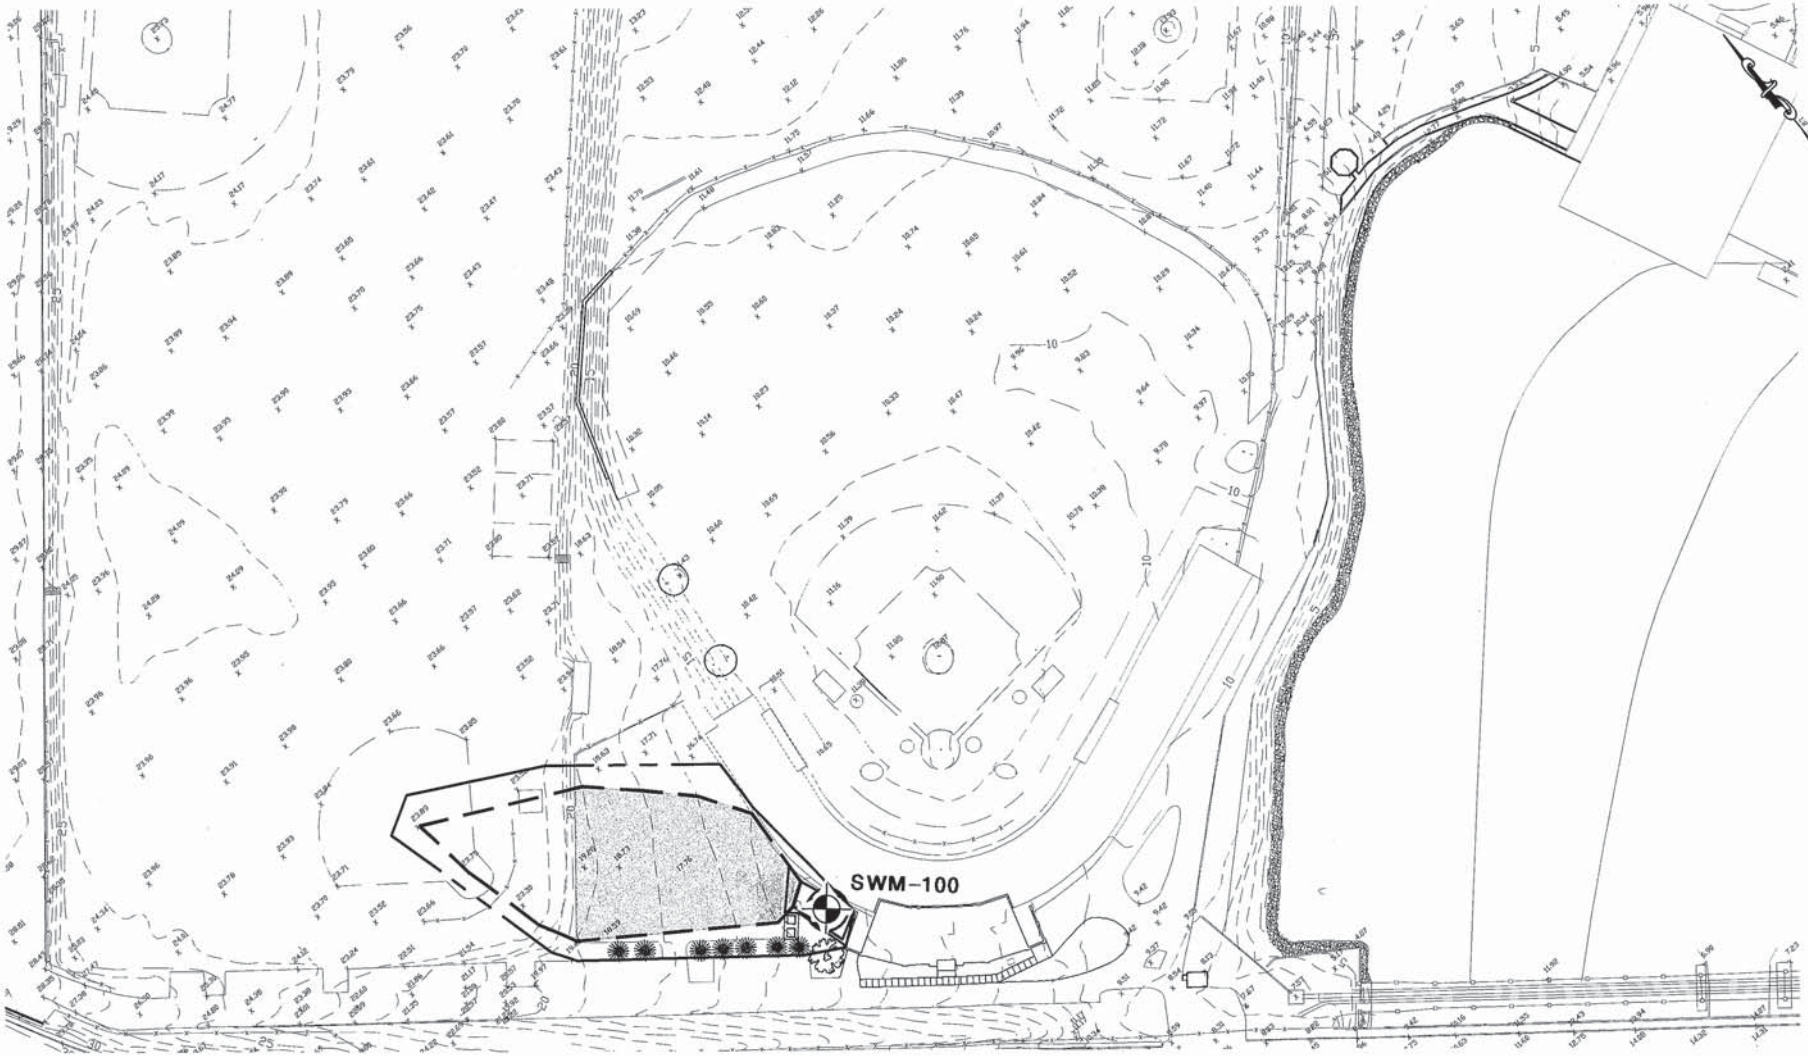

LEGEND

IMPERVIOUS

BMP LOCATION #

DRAINAGE BOUNDARY

SURVEY BOUNDARY

BMP NSAB100-IMP AREA = 0.39 Ac.

BMP NSAB100 DA = 0.26 Ac.

WHITNEY BAILEY COX & MAGNANI, LLC
849 Fairmount Ave Suite 100 Baltimore, MD 21286
PHONE 410.512.4500 FAX 410.324.4100
www.wbcm.com

WBCM
ARCHITECTURE ENGINEERING CONSTRUCTION

BMP NO. NSAB100
BIORETENTION

STORMWATER BMP RETROFITS PHASE 2
NAVFAC WASHINGTON
NSF ANNAPOLIS, MD

DATE: 10-xx-13

SCALE: 1"=80'

C-X.X

© WBCM 2013

Dec 23, 2013 - 10:04am

P:\2013\13012008\Drawings\C7-Site\NSF Annapolis.dwg